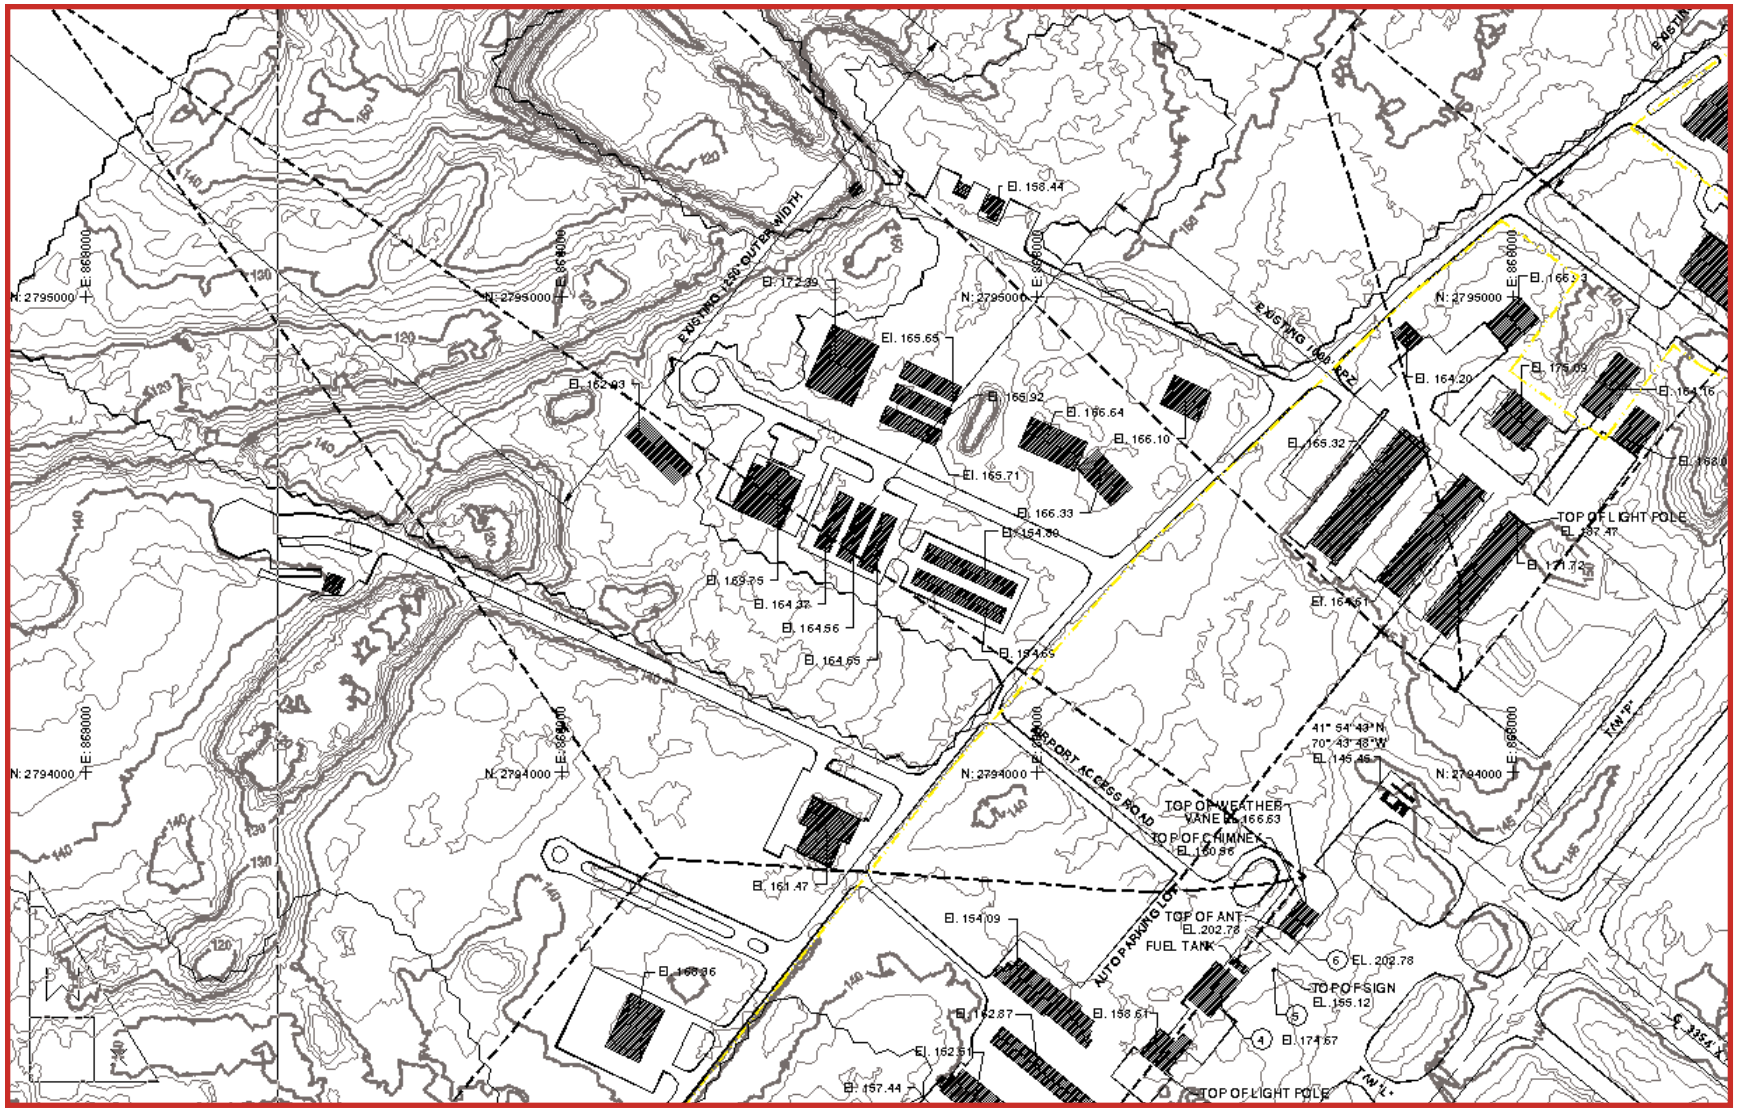Aerotec's Existing Conditions - Part 77 Contour and Site Plan